© Crown Copyright and database right [2023]. Ordnance Survey [100019569].

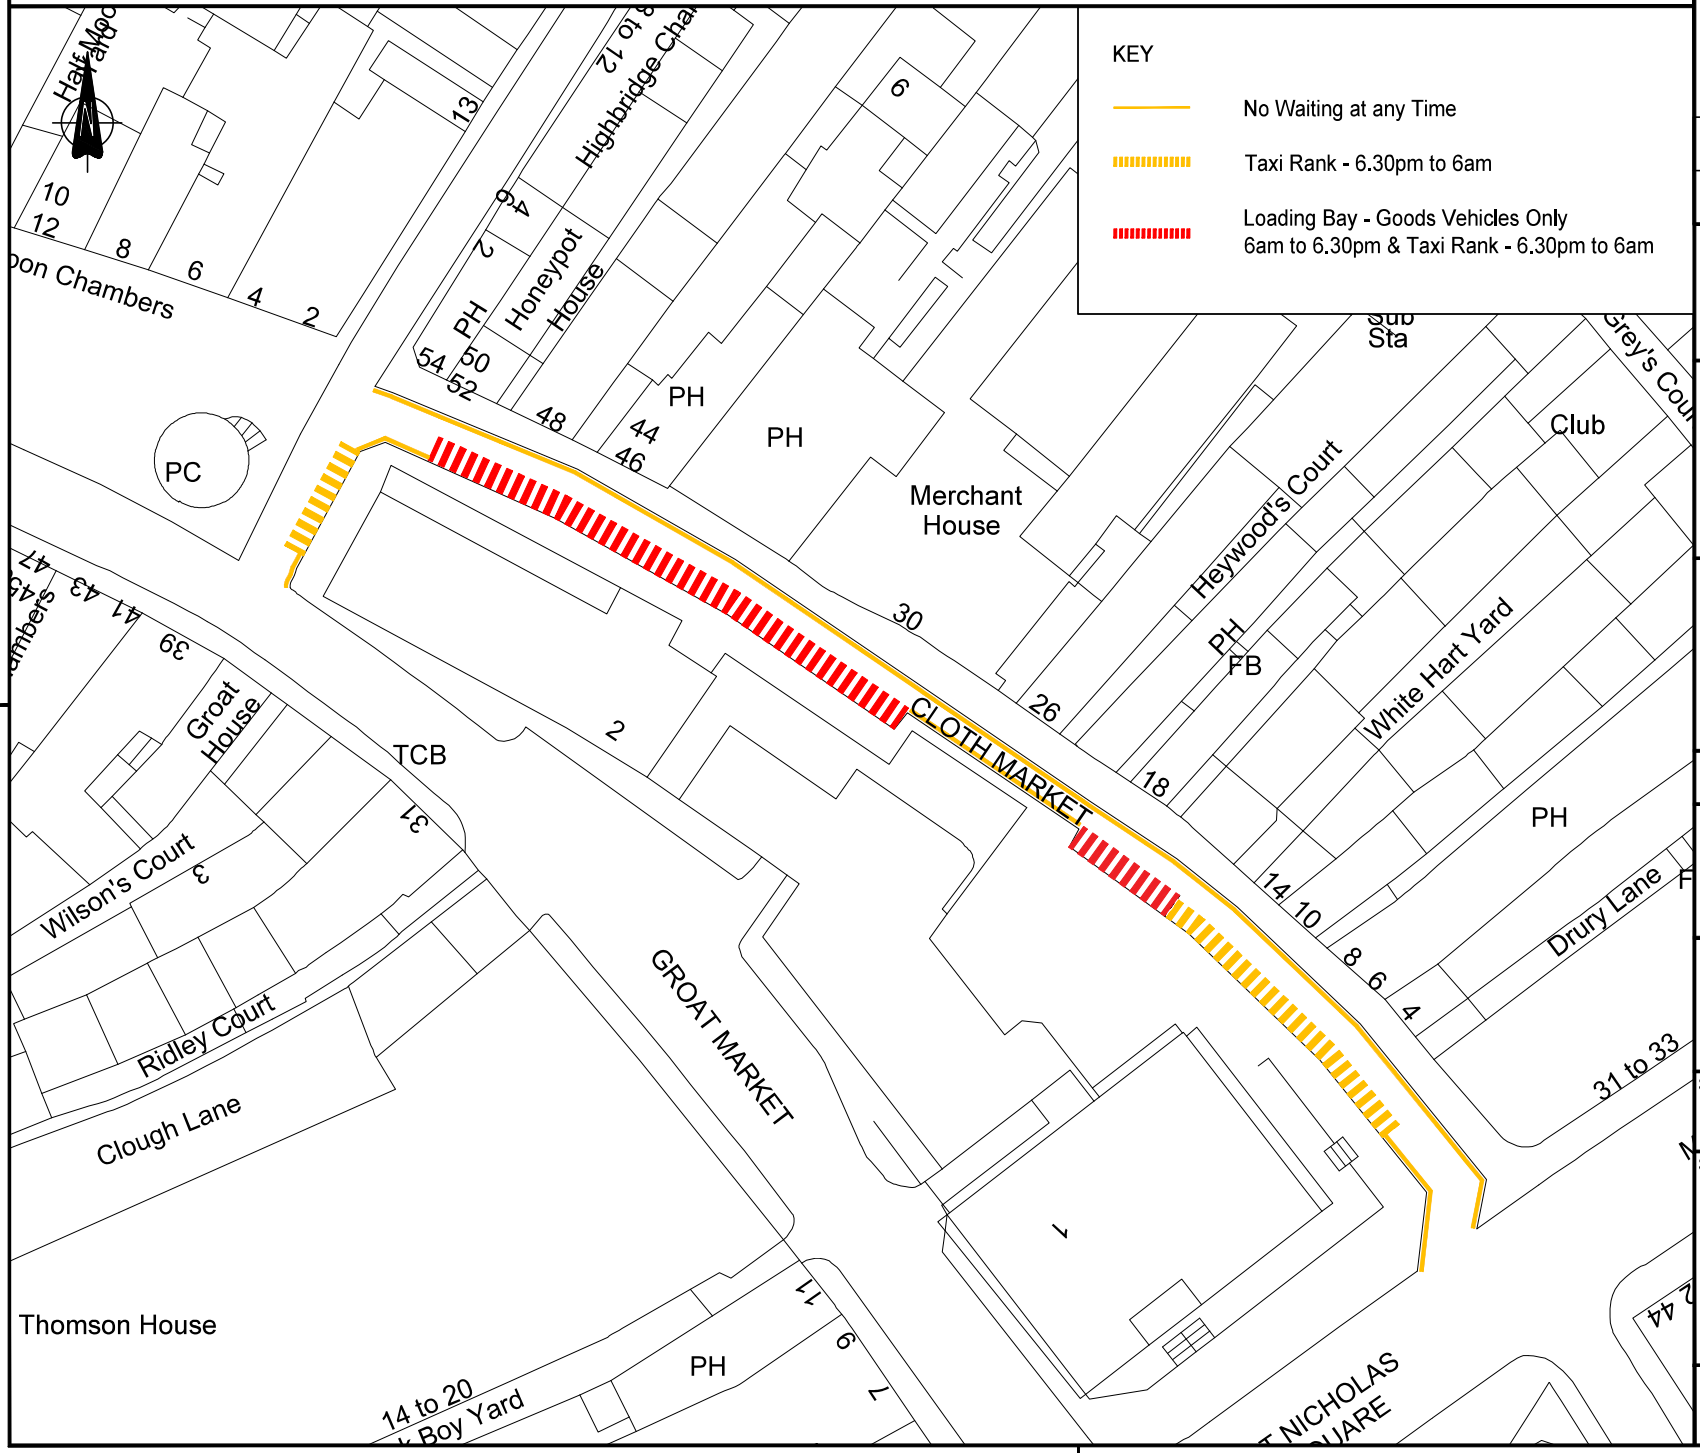

Notes

Rev.	Description	Date	By

Newcastle City Council

Engineering Consultancy Services
Investment and Growth Directorate
Civic Centre
Barras Bridge
Newcastle upon Tyne
NE1 8QH
Phone 0191 2787878

Project
BIGG MARKET

Drawing Title
PROPOSED TAXI RANK IMPROVEMENTS

Status
Info.

Scale		
1:500	Date	Nov24
	Drawn	ML
	Prepared	ML
	Checked	SD
	Original Size	A3

Drawing No.
I&G/T/TR/002

Revision